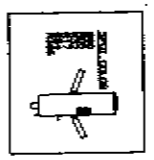

SPOT BOOTH 1

LEGEND

QTY	SYMBOL	DESCRIPTION
32		36 DEGREE
8		26 DEGREE
27		19 DEGREE
8		25-50 DEGREE ZOOM
16		15-30 DEGREE ZOOM
5		PAR 64
18		6' 3-CIRCUIT MINI STRIP
5		4 CKT SKY CYC UNIT
20		8" FRESNEL
2		FOLLOW SPOT

TYPICAL:

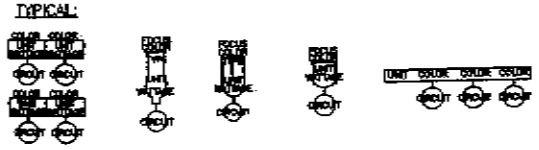

NOTES TO INSTALLER:

1. Uncrate and lamp ALL lighting fixtures.
2. Take care not to touch lamp envelope. Read lamp manufacturer's installation instructions before proceeding!
3. Use minimum required length of stage cable to reach designated circuit.
4. Hang each fixture with color and safety cable installed.
5. Focus all fixtures as per area designations.
6. Use "twofers" where needed.
7. All colors reference ROSCOLUX numbers.
8. Uncrate, assemble, and install the lighting controller and accessories in the control booth.
9. Install barn doors on all Fresnel and Par Can fixtures.
10. Install a drop-in iris unit in each fixture designated "iris" located FOH, 3 total.

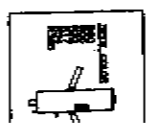

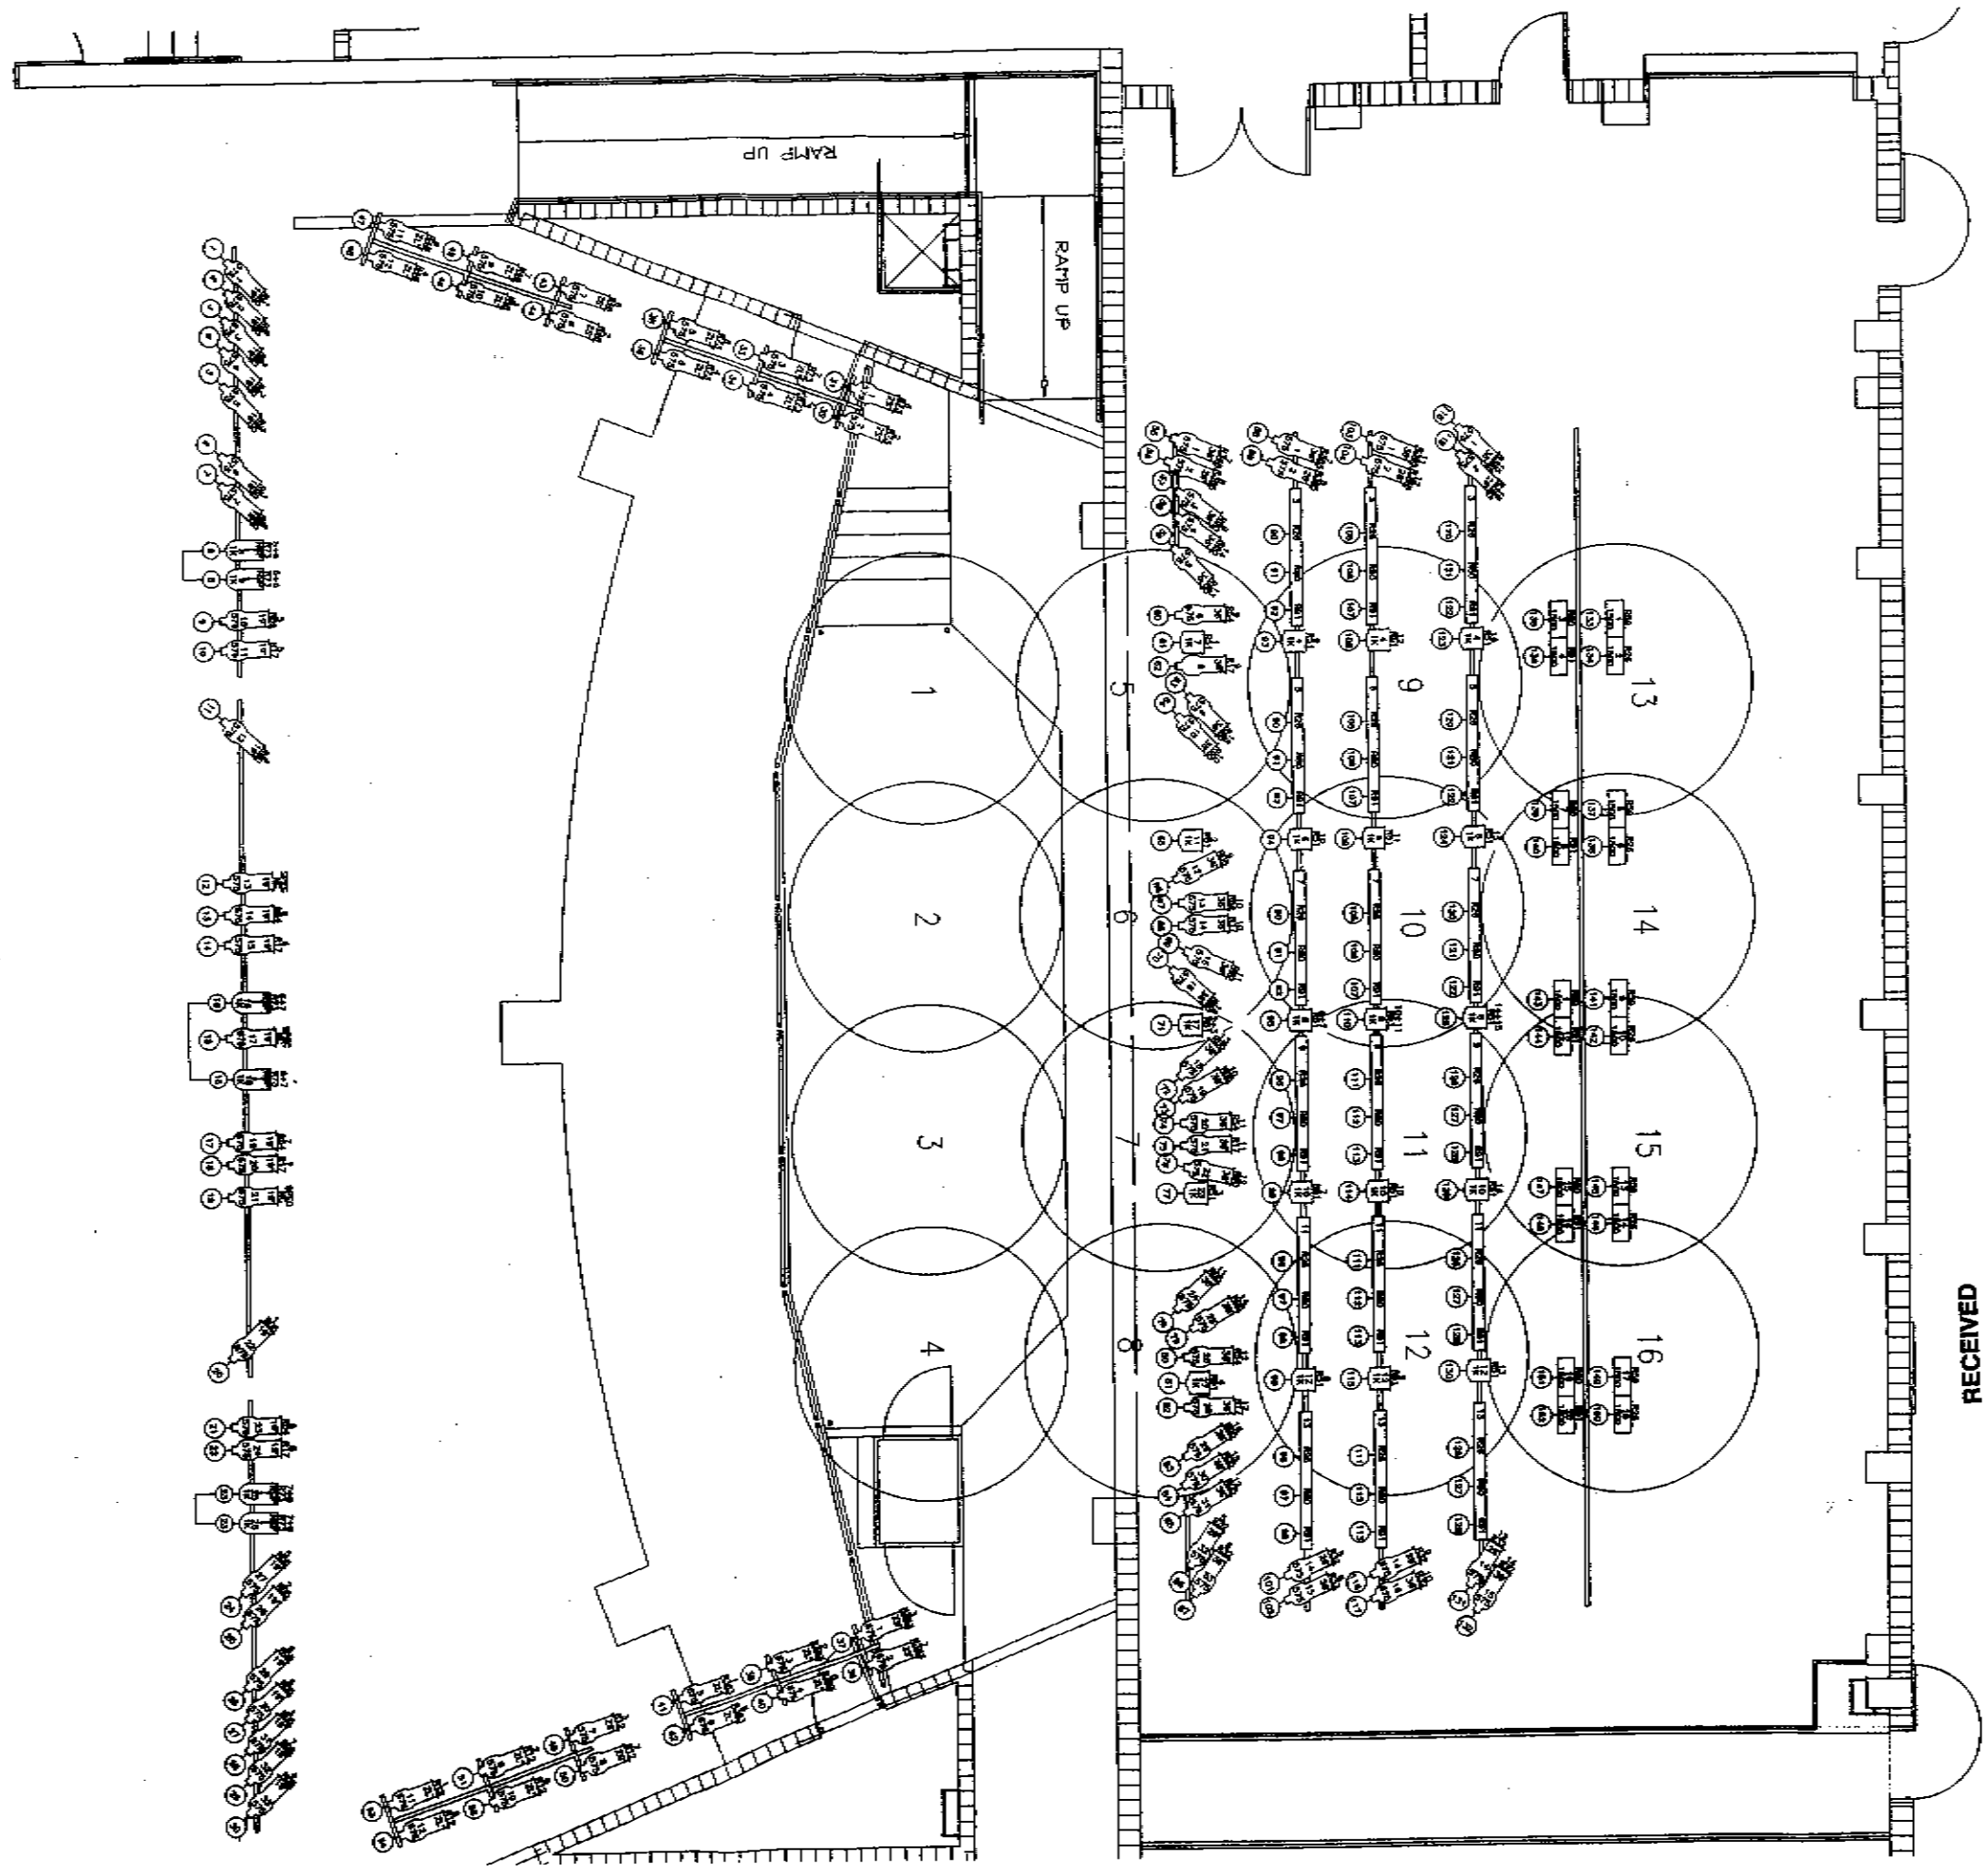

RECEIVED
MAR 5
BUILDING DEPARTMENT
8999

MPA

MPA ARCHITECTS, INC.
ARCHITECTS
PLANNERS
INTERIOR DESIGNERS

1801 CENTREPARK DR. E.
SUITE 175
WEST PALM BEACH
FL 33401

TEL (561) 683-7000
FAX (561) 478-3922

FL LIC AA-C000630

SEAL

3/5/07

AUDITORIUM ADDITION FOR WELLINGTON COMMUNITY H S
SDPBC PROJECT # 2191-8272

WELLINGTON FLORIDA

Scale:	AS SHOWN
Date:	02/28/07
Design By:	TSG
Drawn By:	BKD
Check By:	AJC3RD

FILE NUMBER
0212-4

STAGE LIGHTING SYSTEM LIGHT PLOT

REVISIONS